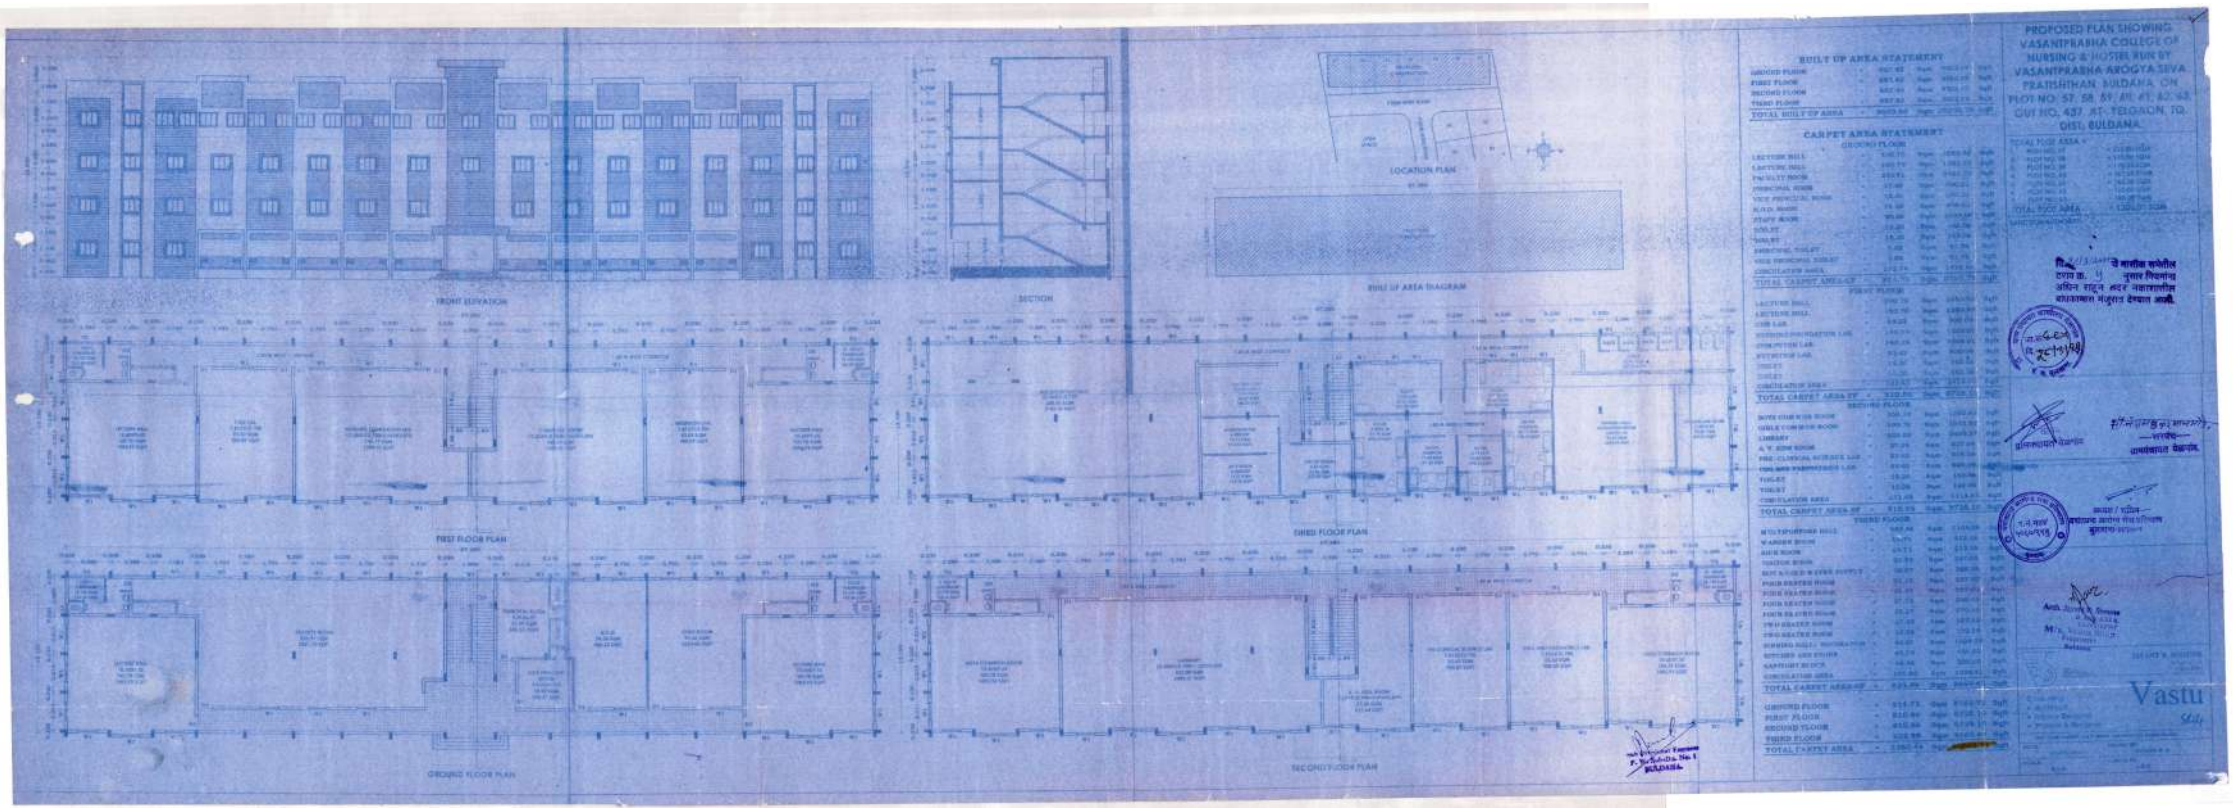
FRONT ELEVATION
SECTION
LOCATION PLAN
BUILT UP AREA DIAGRAM
FIRST FLOOR PLAN
THIRD FLOOR PLAN
GROUND FLOOR PLAN
SECOND FLOOR PLAN
BUILT UP AREA STATEMENT
CARPET AREA STATEMENT
PROPOSED PLAN SHOWING
VASANTPRABHA COLLEGE OF
NURSING & HOSTEL BUILT BY
VASANTPRABHA AROGYA SEVA
PRATISHTHAN, BULDANA, ON
PLOT NO. 57, 58, 59, 60, 61, 62, 63,
CUT NO. 437, AT- TELGAON, TQ.
DIST. BULDANA.
Vastu